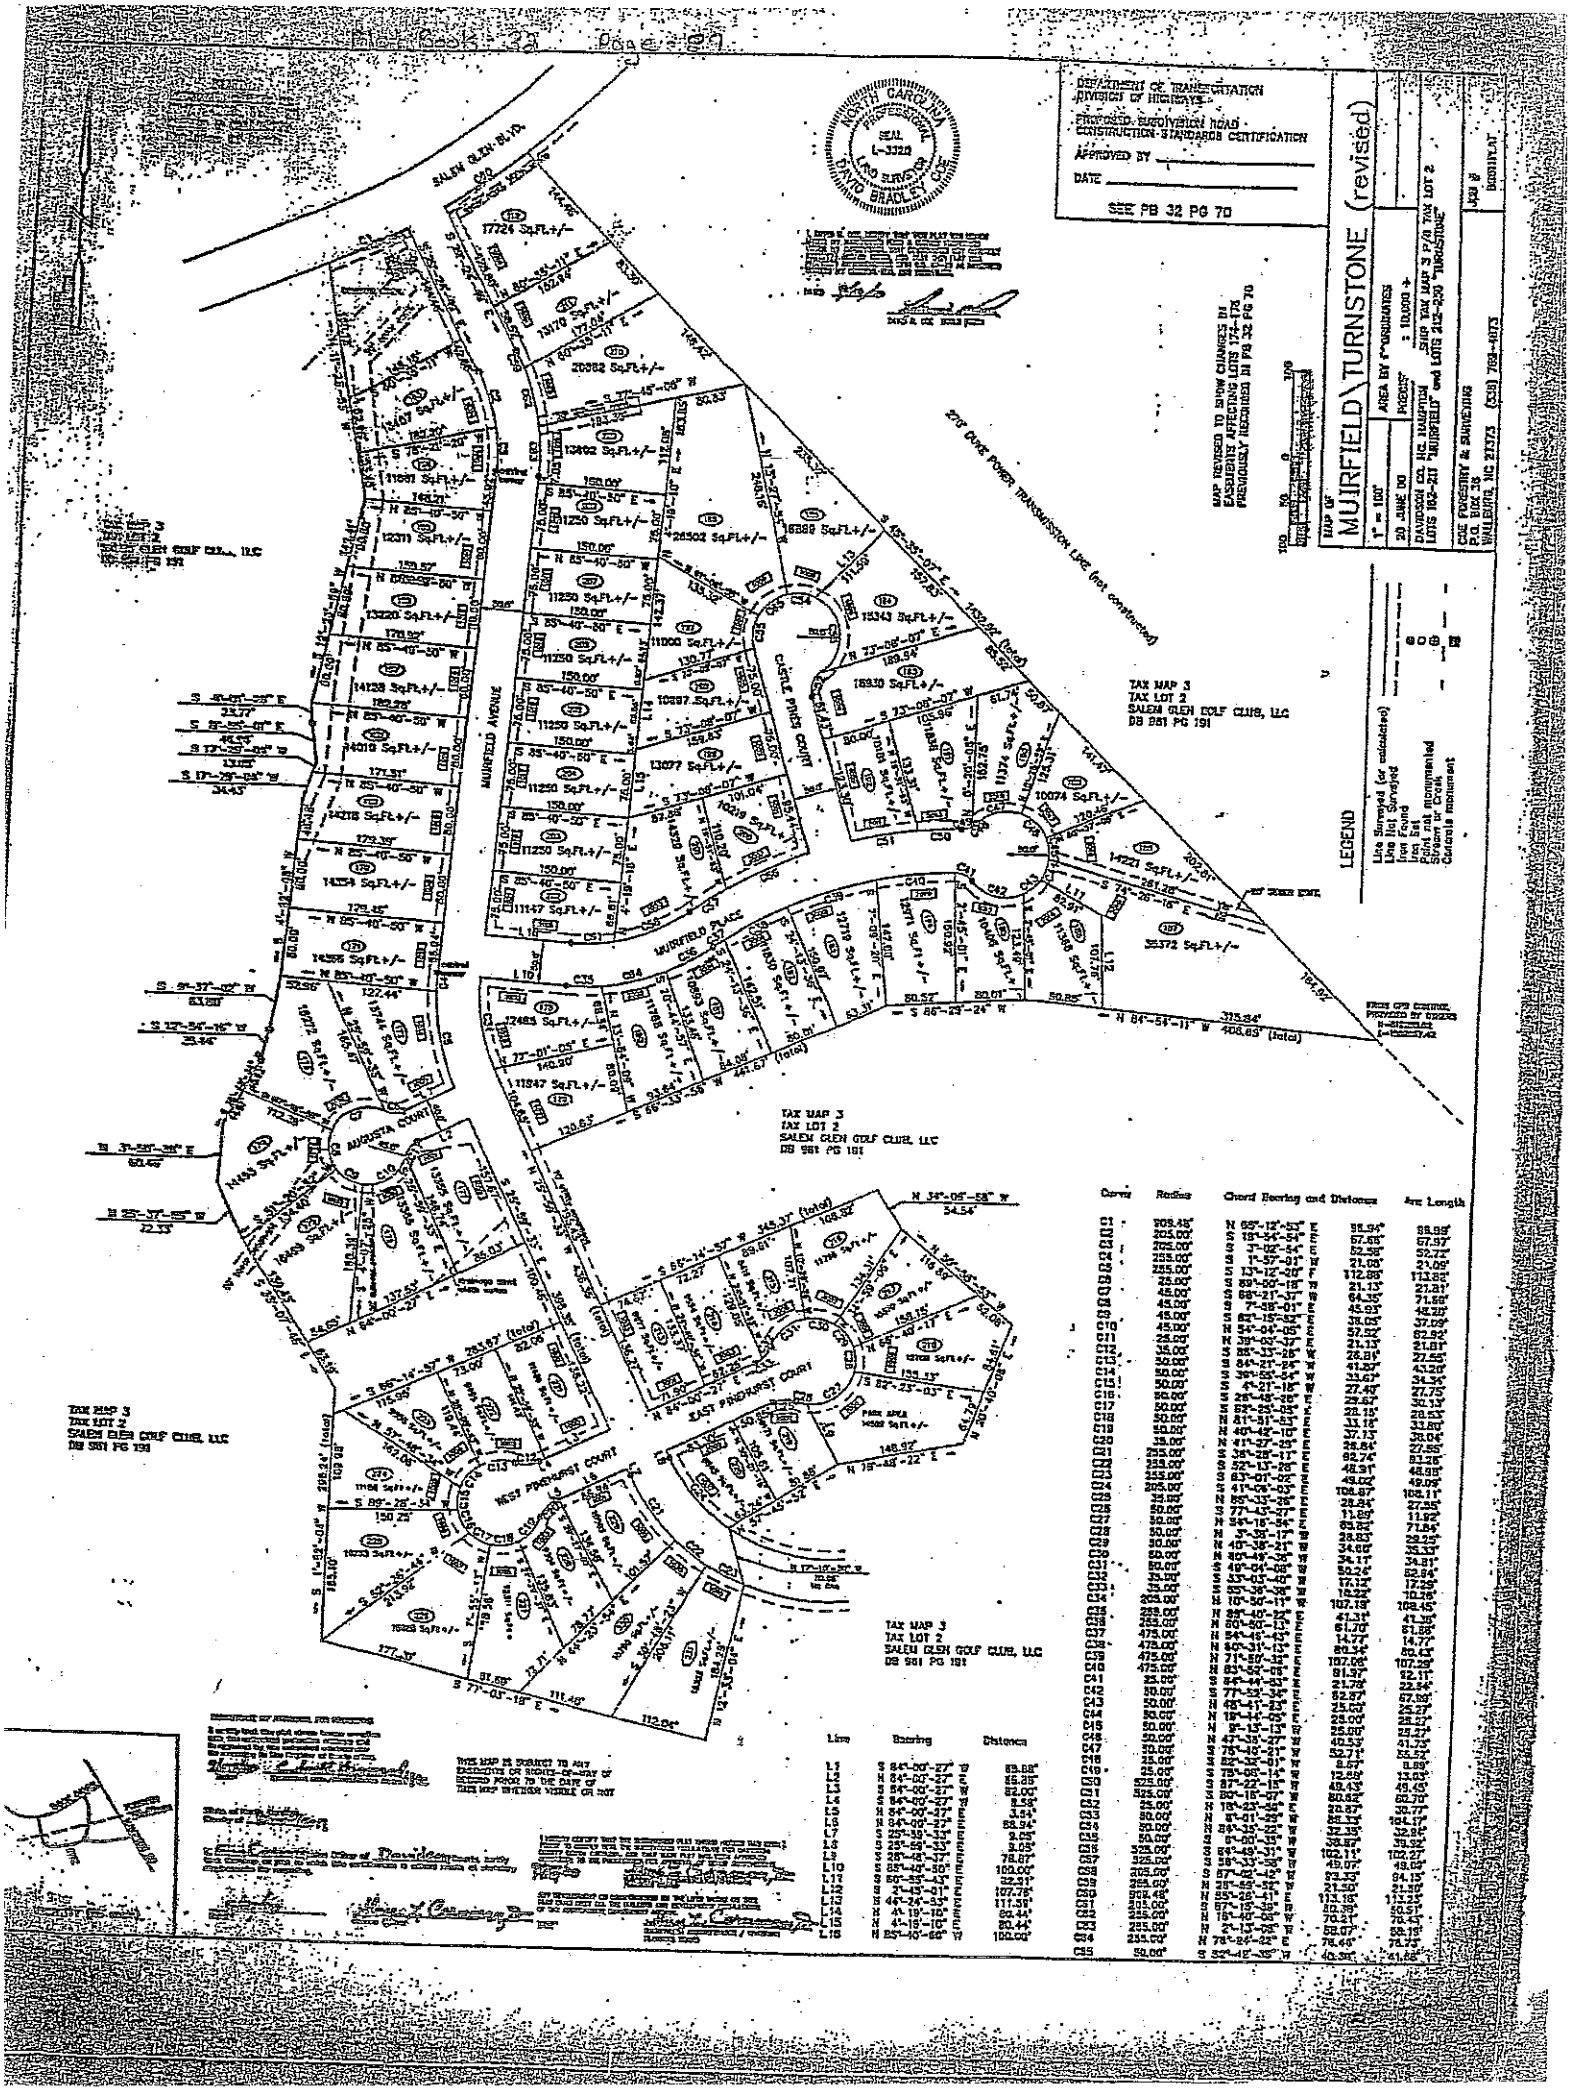
DEPARTMENT OF TRANSPORTATION
DIVISION OF HIGHWAYS
PROPOSED SUBDIVISION ROAD
CONSTRUCTION STANDARDS CERTIFICATION
APPROVED BY
DATE
SEE PB 32 PG 70
NORTH CAROLINA PROFESSIONAL SEAL L-3320 LAND SURVEYOR DAVID BRADLEY COE
MAP OF
MUIRFIELD\TURNSTONE (revised)
1" = 100'
20 JUNE 00
AREA BY COORDINATES
PRECISION ± 10,000 +
DAVIDSON CO., NC. HAMPTON
SHOP TAX MAP 3 P/O TAX LOT 2
LOTS 102-211 "MUIRFIELD" and LOTS 212-230 "TURNSTONE"
COE FORESTRY & SURVEYING
P.O. BOX 38
WALLBURG, NC 27573 (336) 769-4073
JOB #
BOOKLAT
MAP REVISED TO SHOW CHANGES IN EASEMENTS AFFECTING LOTS 174-176 PREVIOUSLY RECORDED IN PB 32 PG 70
SALEM GLEN BLVD.
MUIRFIELD AVENUE
CASTLE PINES COURT
MUIRFIELD PLACE
AUGUSTA COURT
WEST PINEHURST COURT
EAST PINEHURST COURT
270' DUKE POWER TRANSMISSION LINE (not constructed)
TAX MAP 3
TAX LOT 2
SALEM GLEN GOLF CLUB, LLC
DB 981 PG 191
LEGEND
Line Surveyed (or calculated)
Line Not Surveyed
Iron Found
Iron Set
Stone or Monumented
Stone Not Monumented
Concrete monument
Curve Radius Chord Bearing and Distance Arc Length
Line Bearing Distance